MCCREARY CONCRETE PRODUCTS, INC.
RUSHVILLE AND CARMEL, INDIANA
765-932-3058 OR 317-844-5157

MCCP

48" DIAMETER RESIDENTIAL OR COMMERCIAL
SIMPLEX SEWAGE STATION

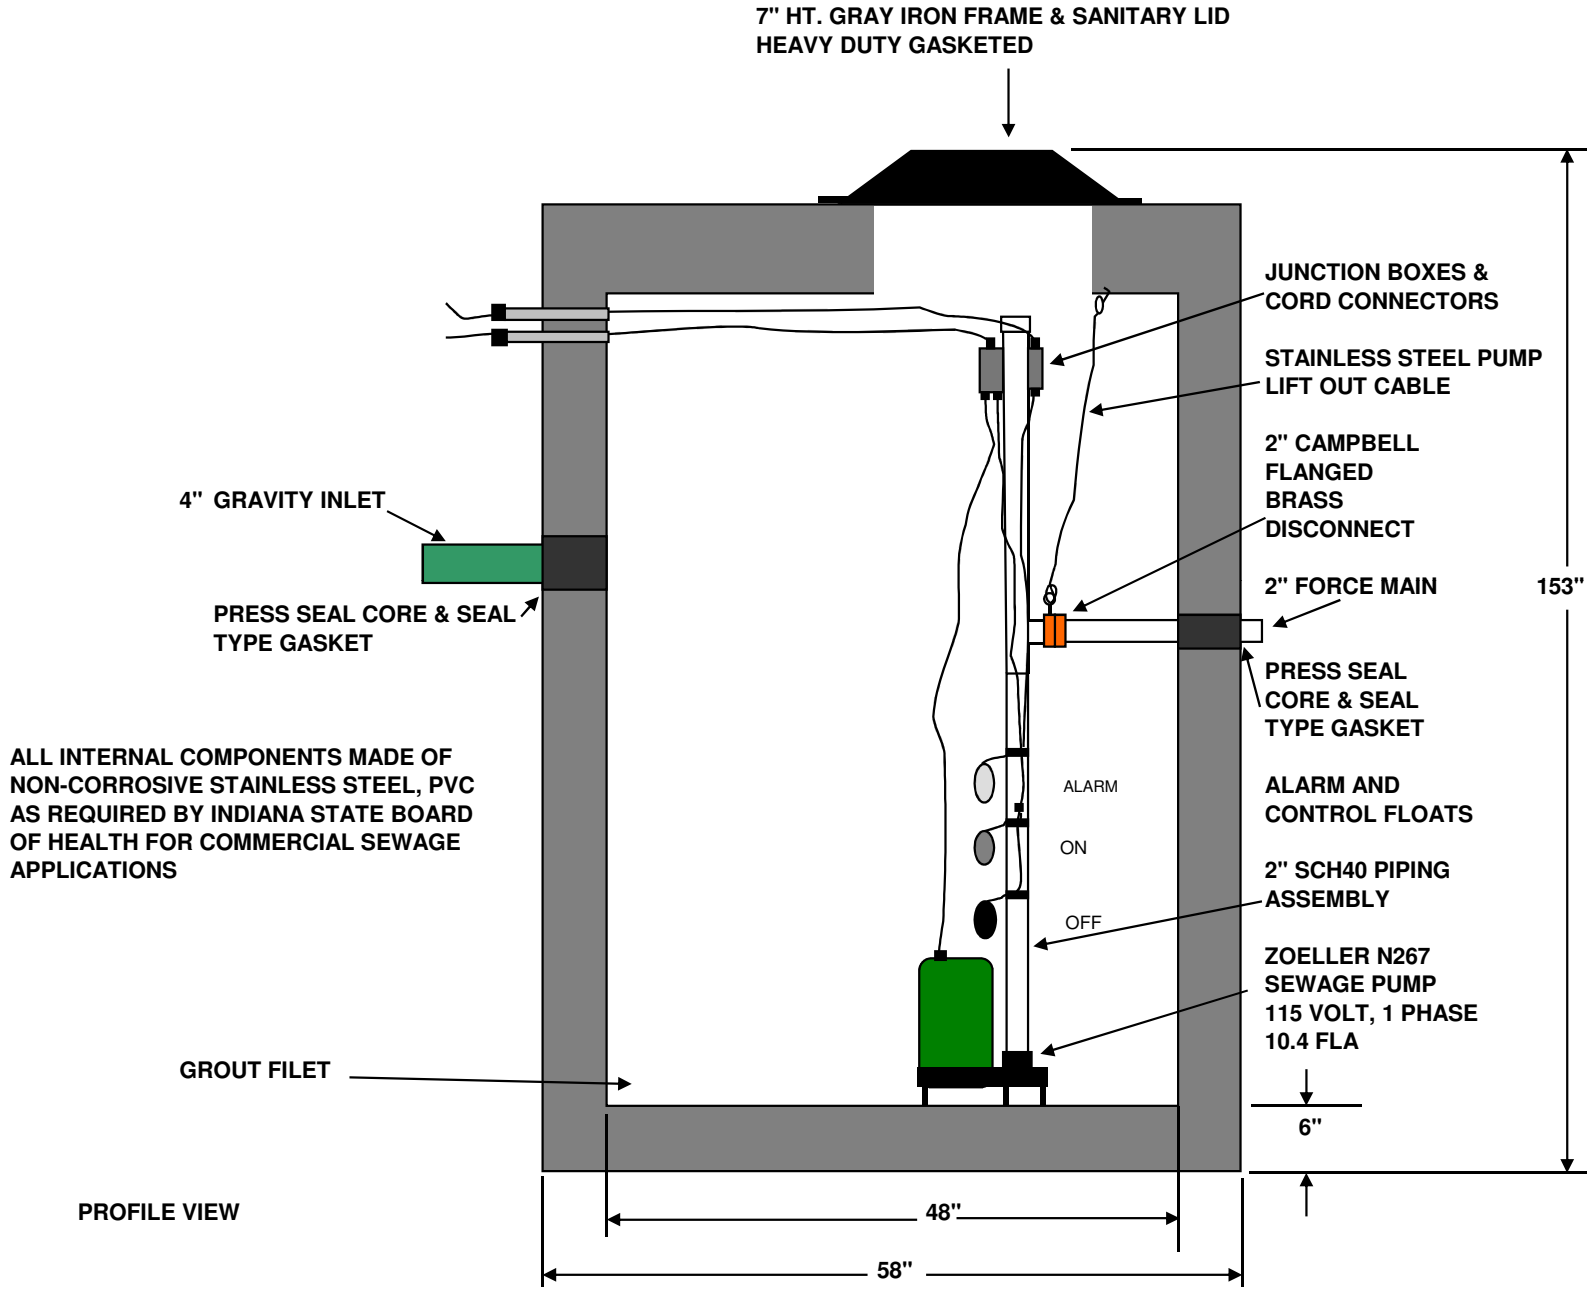

PROFILE VIEW

NOT TO SCALE

STRUCTURE WEIGHT 12689 LBS.

RC342008